


= Right of Access

= Public Access Route

WHAT3WORDS:
salary.dynamics.taps

SITE LOCATION

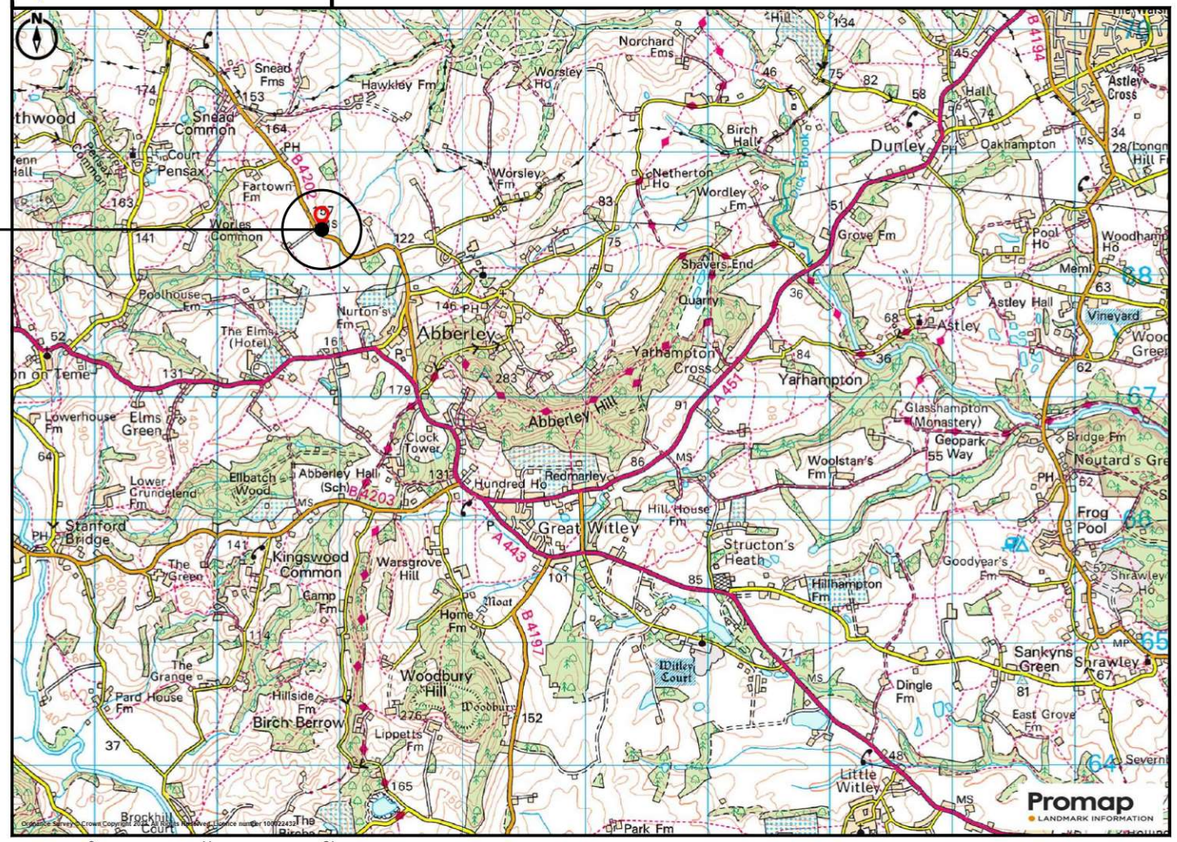

SITE PHOTOGRAPH



SITE LOCATION
(Scale 1:50000)

Ordnance Survey map extract
based upon Landranger map series
with the permission of the controller of
His Majesty's Stationery Office
Licence No. 100022432
Crown copyright.

SITE LOCATION MAPS
(AS SHOWN)

The drawings comply with TEF & Vodafone Standard ICNIRP guidelines.
Designed in accordance with CORNERSTONE document: SDN0009

ALL DIMENSIONS ARE IN mm UNLESS NOTED OTHERWISE

N.G.R	E: 373850 N: 268349

DIRECTIONS TO SITE:

FROM M5, JUNCTION 6 AND EXIT ROUNDAOUT ONTO A449 WESTBOUND TOWARDS KIDDERMINSTER. CONTINUE FOR 3 MILES UNTIL ROUNDABOUT AND TAKE SECOND EXIT STAYING ON A449 FOR ANOTHER 2.3 MILES. EXIT LEFT OFF OF CARRIAGEWAY FOR A4133 OMBERSLEY. AT ROUNDABOUT TAKE FIRST EXIT ONTO HOLT FLEET ROAD. IN 2 MILES AT T JUNCTION TAKE RIGHT TURN ONTO A443 AND CONTINUES FOR 5.3 MILES. TAKE RIGHT TURN UP HILL SIGHPOSTED CLEOBURY A4202. CONTINUE ON ROAD FOR 1.2 MILES. PULL INTO LAYBY ON LEFT SIDE OF ROAD. SITE IS LOCATED ON GRASS VERGE.

NOTES:

REV	MODIFICATION	BY	CH	DATE
B	What 3 Words Updated	TC	SB	22.02.24
A	Issued for Approval	TC	SB	02.10.23

CLARKE telecom
Unit E, Madison Place, Northampton Road,
Manchester, M40 5AG
Tel: 0161 785 4500
Fax: 0161 785 4501
Web: www.clarke-telecom.com

cornerstone

Cell Name	Opt.
LAYBY AT CLOW TOP ROAD	–

Cell ID No

CS ID	TEF	VF
30641100	–	21115

Site Address / Contact Details

LAYBY AT CLOW TOP ROAD
WORCESTER
WORCESTERSHIRE
WR6 6AE

Drawing Title: SITE LOCATION MAPS


Purpose of issue: PLANNING — Dwg Rev: B

Drawing Number: 100

Surveyed By: CLARKE — Original Sheet Size: A3 — Pack Issue: B

Drawn:	Date:	Checked:	Date:
TC	16.03.23	AB	16.03.23



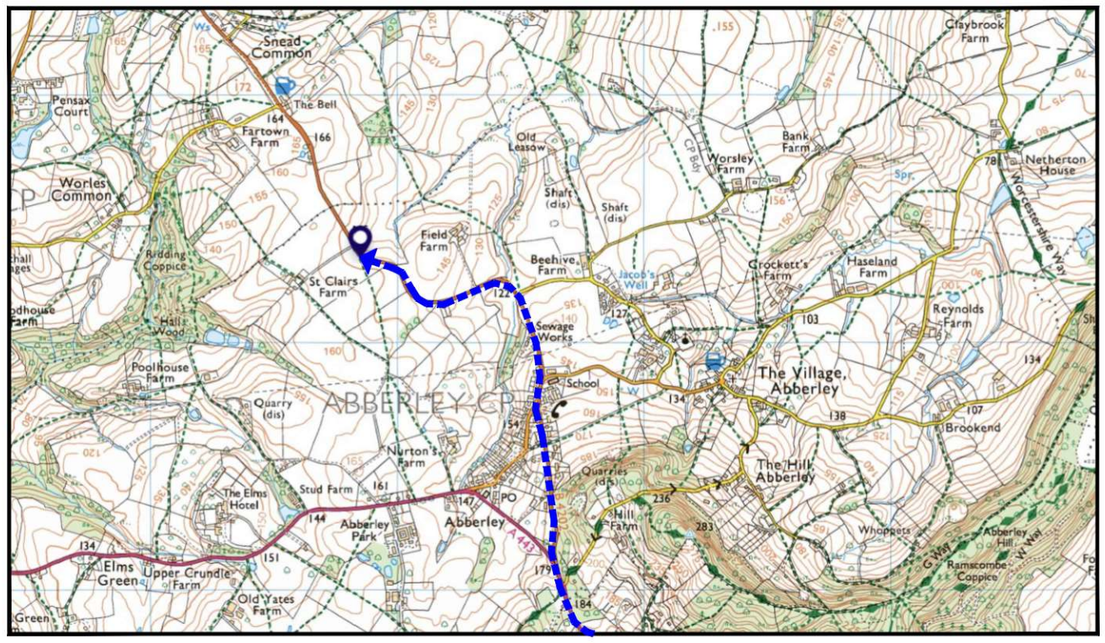


0 500 1000m

SCALE 1:25000

DETAILED SITE LOCATION
(Scale 1:25000)

Based upon Ordnance Survey map extract with the permission of the Controller of His Majesty's Stationery Office. Crown copyright. Licence No. 100022432

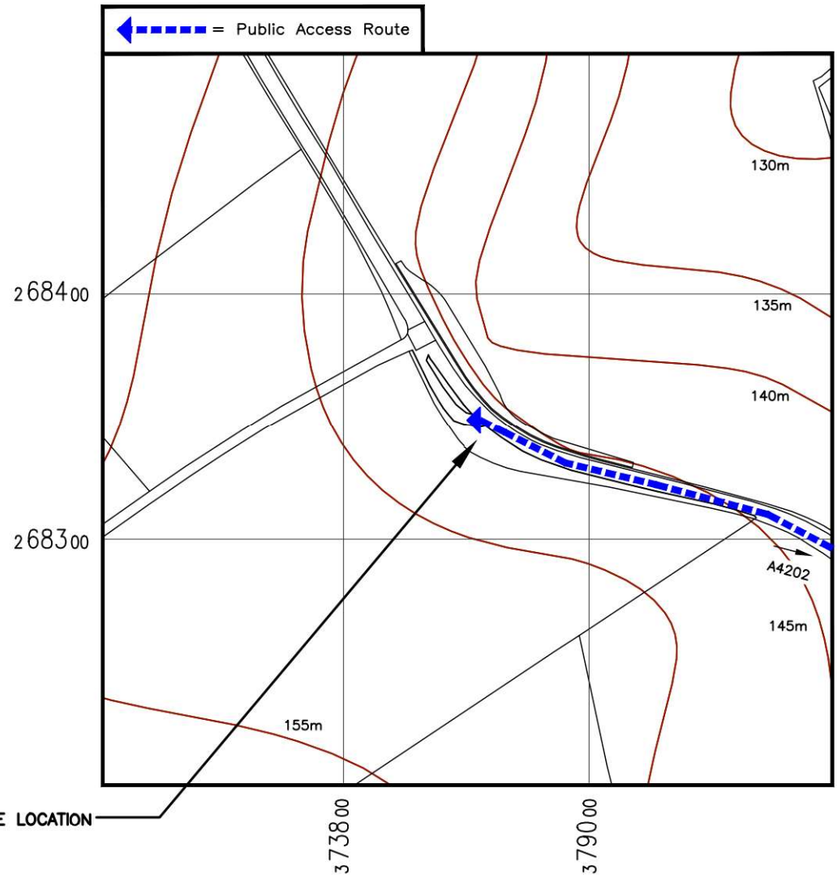

0 10 20 30 40 50 100m

SCALE 1:2500

DETAILED SITE LOCATION
(Scale 1:2500)

Based upon Ordnance Survey map extract with the permission of the Controller of His Majesty's Stationery Office. Crown copyright. Licence No. 100022432

DETAILED SITE LOCATION MAPS
(AS SHOWN)

The drawings comply with TEF & Vodafone Standard ICNIRP guidelines.
Designed in accordance with CORNERSTONE document: SDN0009

ALL DIMENSIONS ARE IN mm UNLESS NOTED OTHERWISE

N.G.R E: 373850 N: 268349

DIRECTIONS TO SITE:

FROM M5, JUNCTION 6 AND EXIT ROUNDAOUT ONTO A449 WESTBOUND TOWARDS KIDDERMINSTER. CONTINUE FOR 3 MILES UNTIL ROUNDABOUT AND TAKE SECOND EXIT STAYING ON A449 FOR ANOTHER 2.3 MILES. EXIT LEFT OFF OF CARRIAGEWAY FOR A4133 OMBERSLEY. AT ROUNDABOUT TAKE FIRST EXIT ONTO HOLT FLEET ROAD. IN 2 MILES AT T JUNCTION TAKE RIGHT TURN ONTO A443 AND CONTINUES FOR 5.3 MILES. TAKE RIGHT TURN UP HILL SIGHPOSTED CLEOBURY A4202. CONTINUE ON ROAD FOR 1.2 MILES. PULL INTO LAYBY ON LEFT SIDE OF ROAD. SITE IS LOCATED ON GRASS VERGE.

NOTES:

REV	MODIFICATION	BY	CH	DATE
B	Map Updated	TC	SB	22.02.24
A	Issued for Approval	TC	AB	16.03.23

CLARKE telecom
Unit E, Madison Place, Northampton Road, Manchester, M40 5AG
Tel: 0161 785 4500
Fax: 0161 785 4501
Web: www.clarke-telecom.com

cornerstone

Cell Name	Opt.
LAYBY AT CLOW TOP ROAD	–

Cell ID No

CS ID	TEF	VF
30641100	–	21115

Site Address / Contact Details

LAYBY AT CLOW TOP ROAD
WORCESTER
WORCESTERSHIRE
WR6 6AE


Drawing Title: DETAILED SITE LOCATION MAPS

Purpose of issue: PLANNING — Dwg Rev: B

Drawing Number: 101

Surveyed By:	Original Sheet Size:	Pack Issue:
Clarke	A3	B

Drawn:	Date:	Checked:	Date:
TC	16.03.23	AB	16.03.23

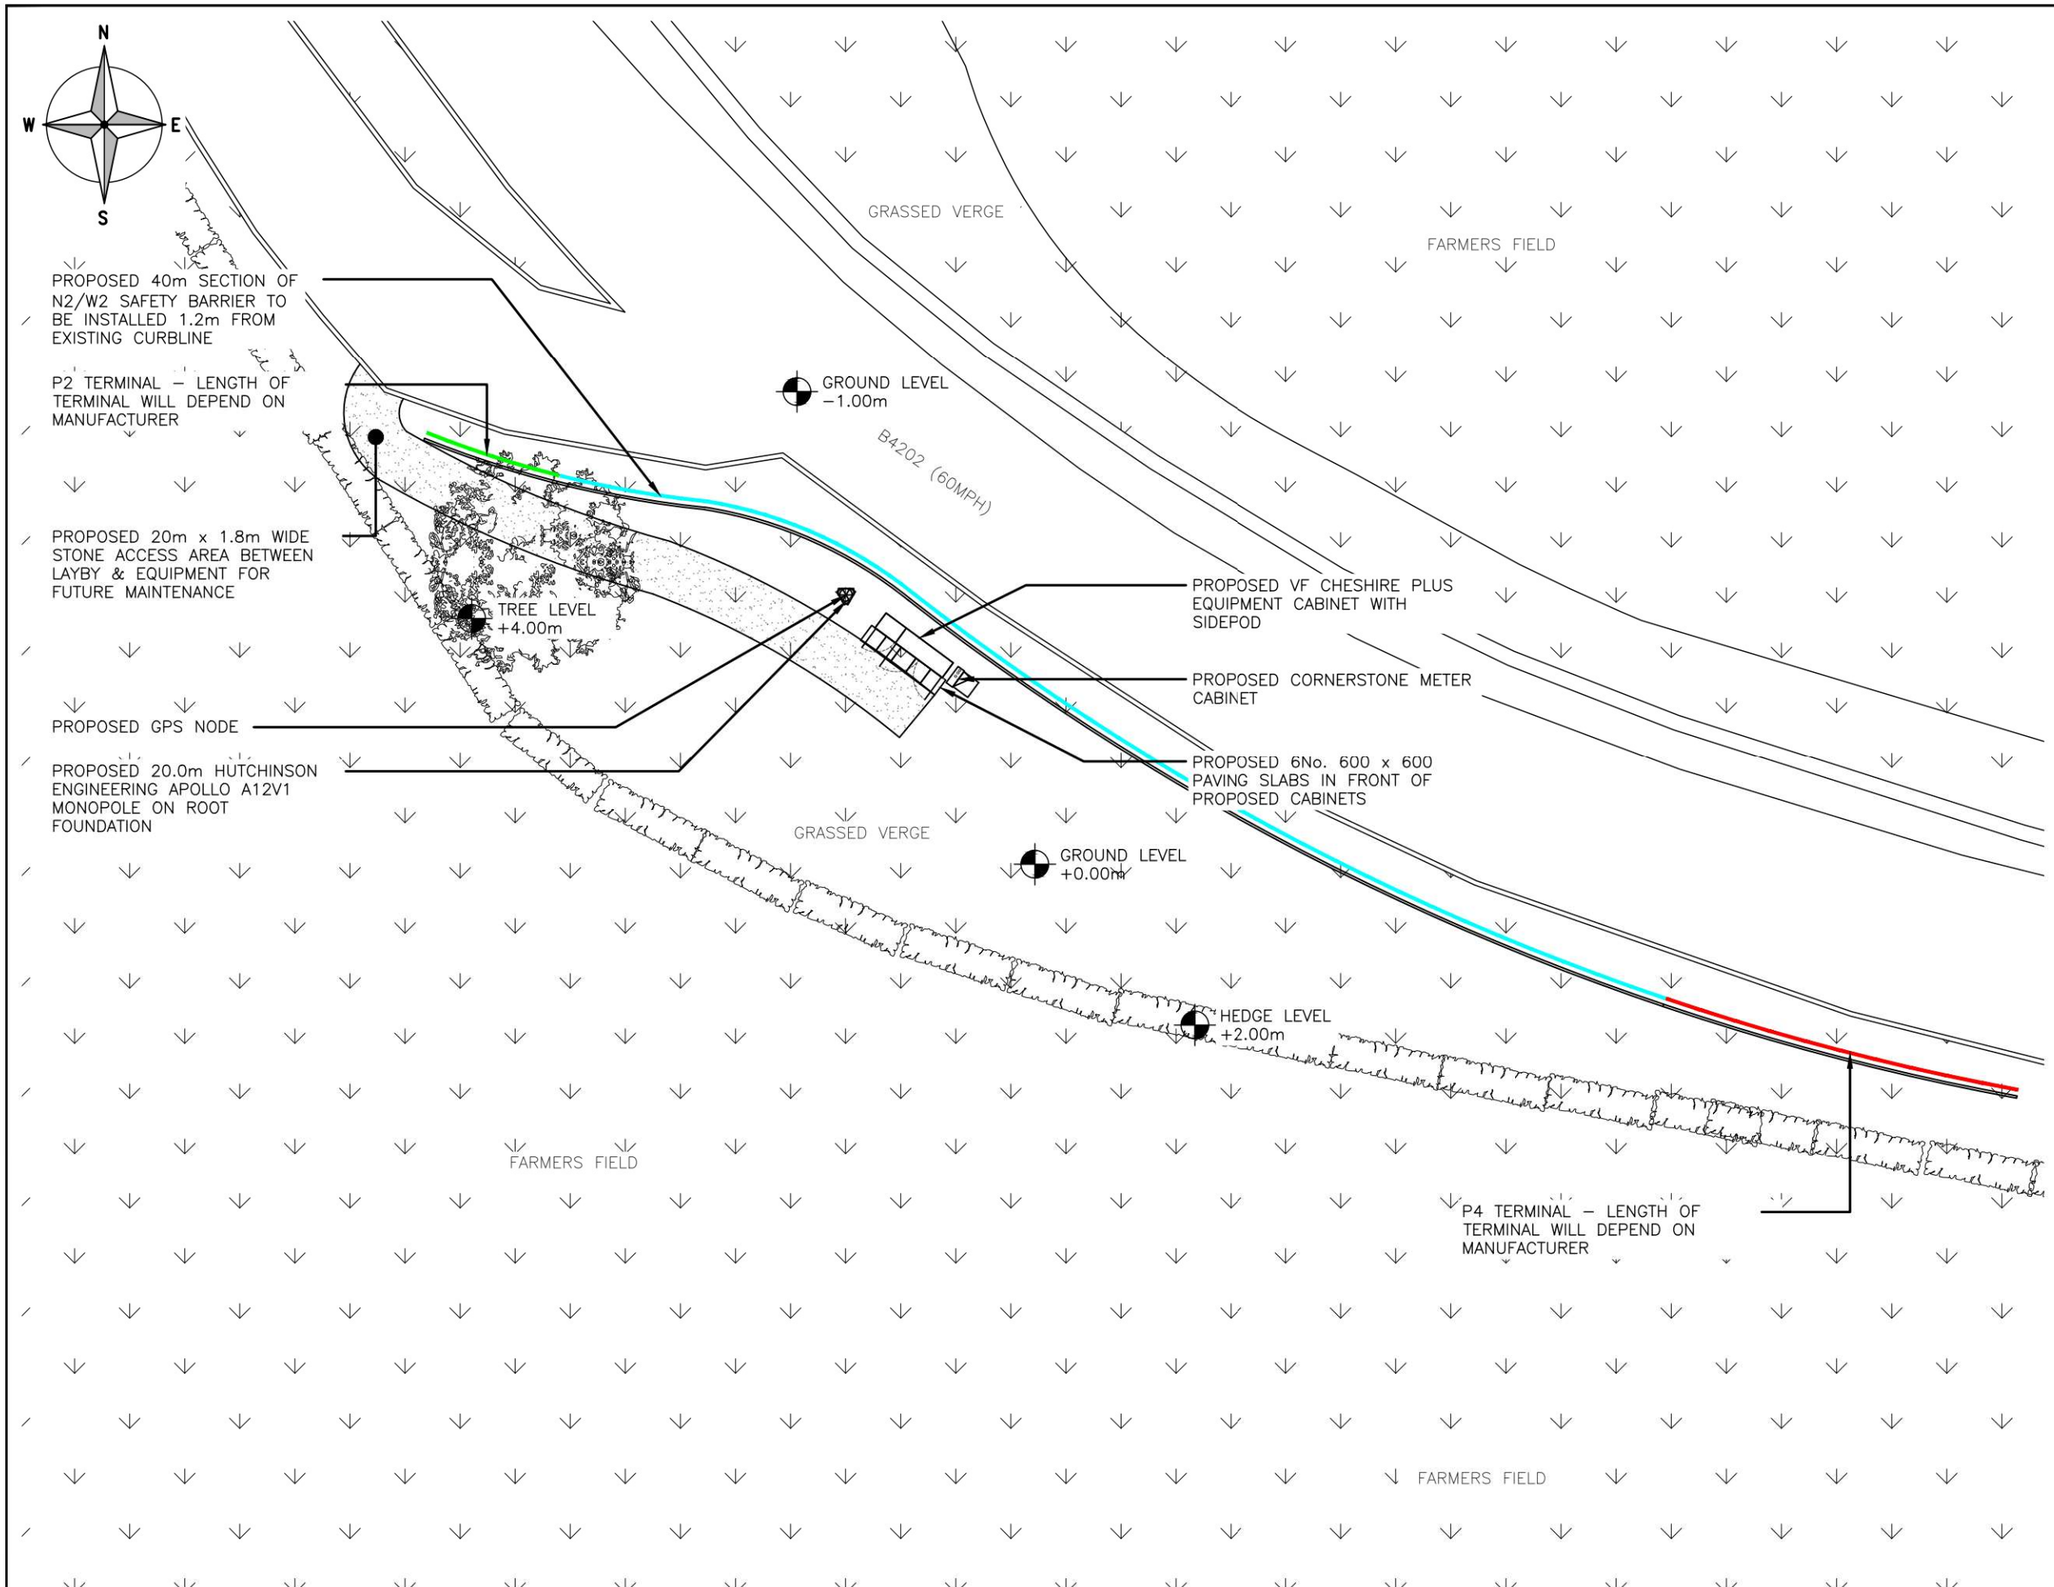

PROPOSED SITE PLAN

(1:200)

The drawings comply with TEF & Vodafone Standard ICNIRP guidelines.
Designed in accordance with CORNERSTONE document: SDN0009

ALL DIMENSIONS ARE IN mm UNLESS NOTED OTHERWISE

N.G.R | E: 373850 N: 268349

NOTES:

REV	MODIFICATION	BY	CH	DATE
B	Safety Barrier Maintenance Gap Added	TC	SB	22.02.24
A	Issued for Approval	TC	SB	02.10.23

CLARKE telecom
Unit E, Madison Place, Northampton Road,
Manchester, M40 5AG
Tel: 0161 785 4500
Fax: 0161 785 4501
Web: www.clarke-telecom.com

cornerstone

Cell Name	Opt.
LAYBY AT CLOW TOP ROAD	–

Cell ID No

CS ID	TEF	VF
30641100	–	21115

Site Address / Contact Details

LAYBY AT CLOW TOP ROAD
WORCESTER
WORCESTERSHIRE
WR6 6AE


Drawing Title: PROPOSED SITE PLAN

Purpose of issue: PLANNING — Dwg Rev: B

Drawing Number: 200

Surveyed By: CLARKE — Original Sheet Size: A3 — Pack Issue: B

Drawn:	Date:	Checked:	Date:
TC	16.03.23	AB	16.03.23

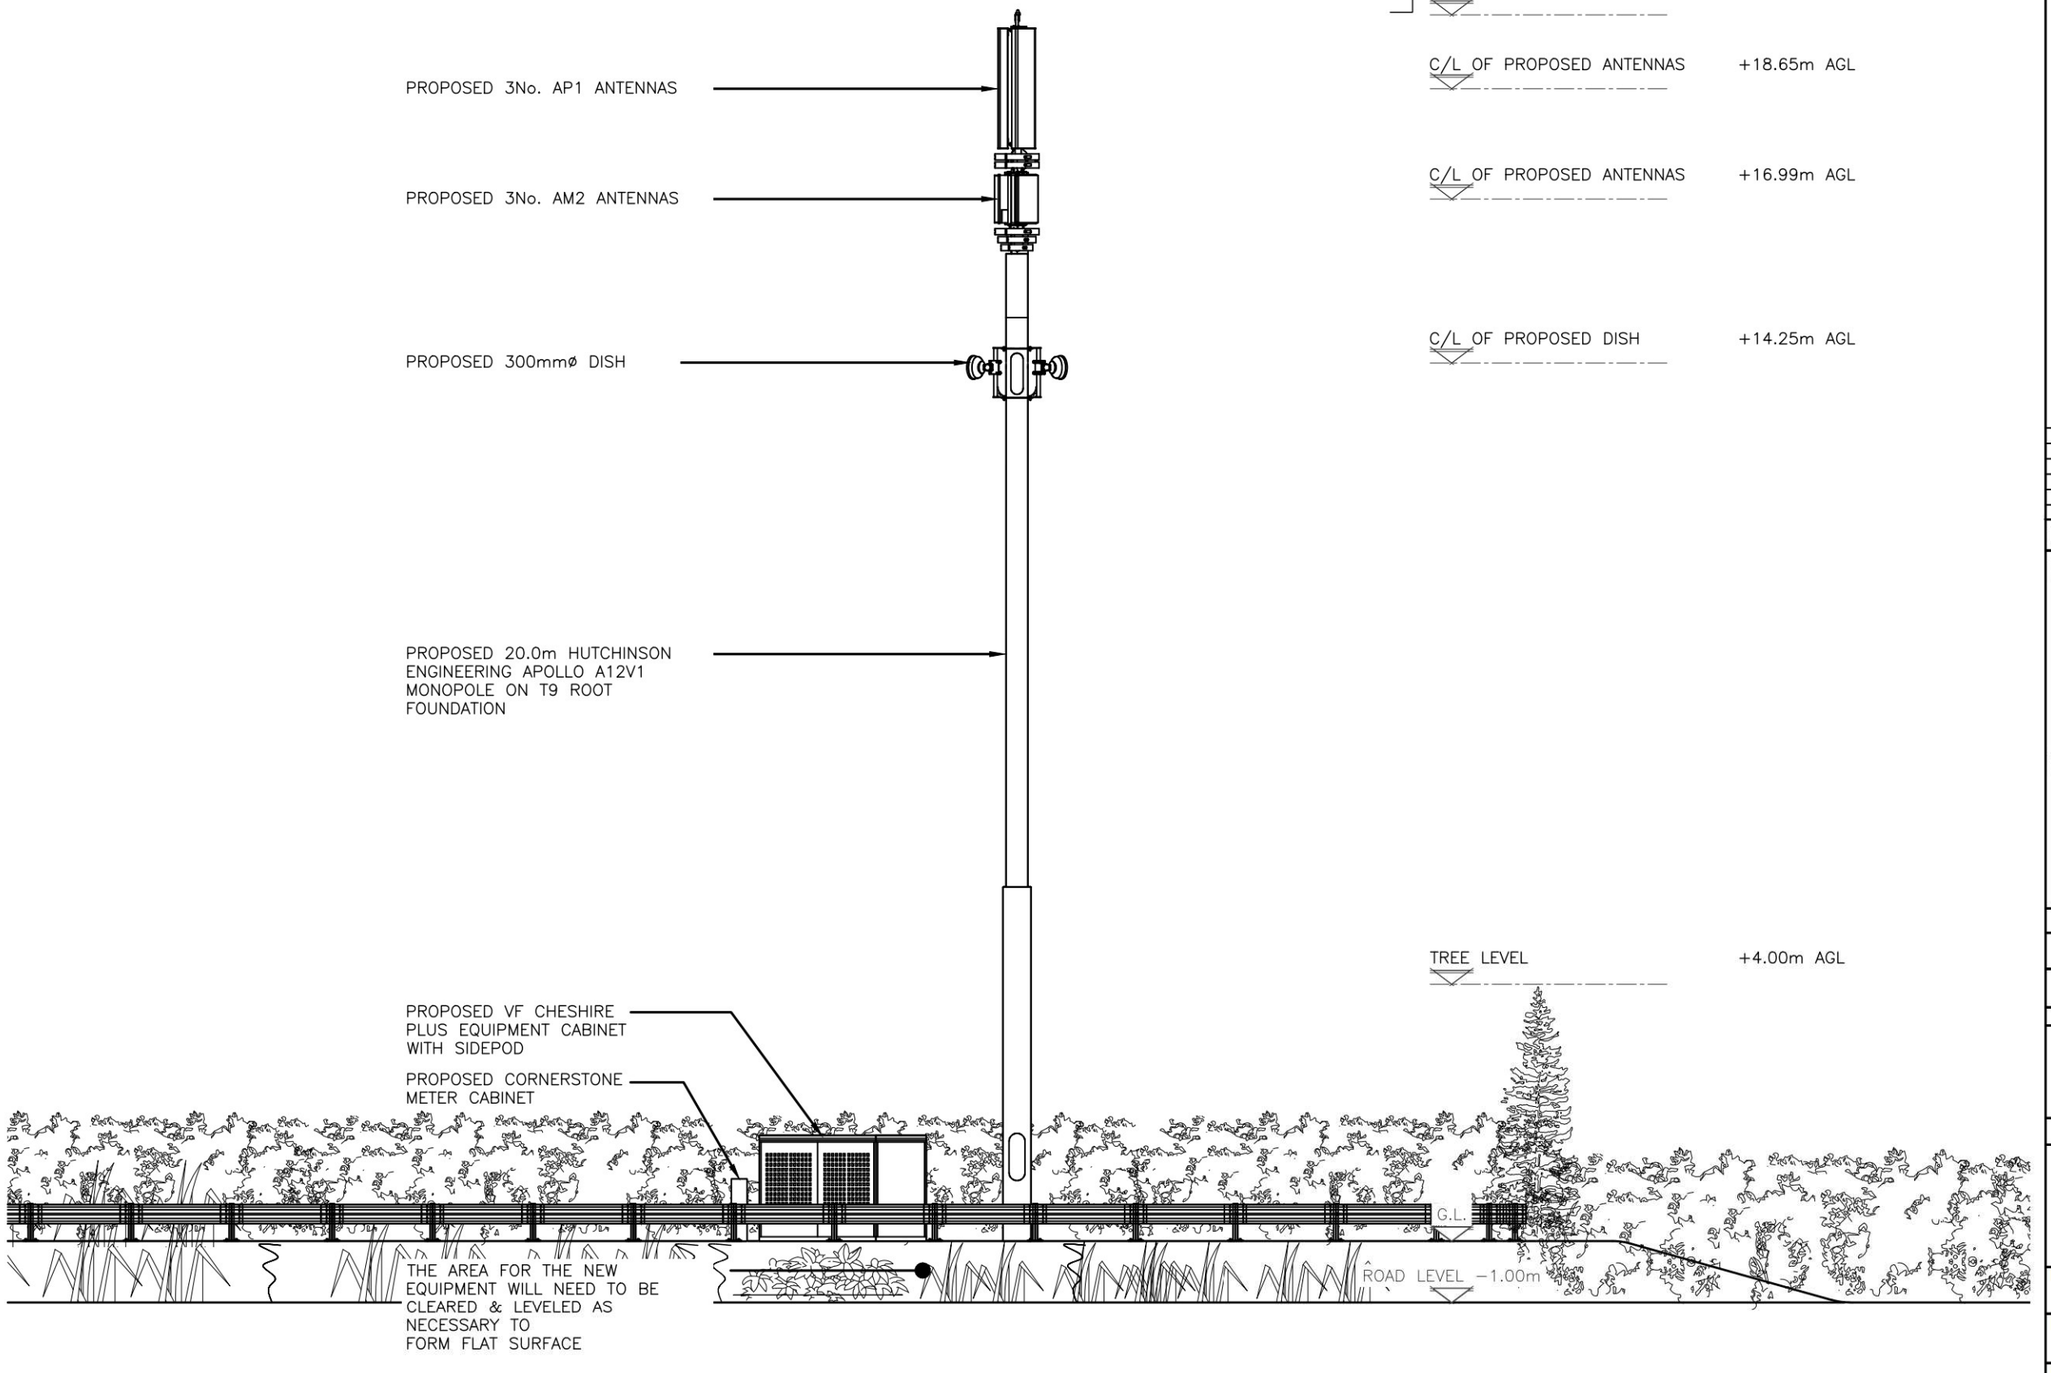

PROPOSED ELEVATION

(1:100)

The drawings comply with TEF & Vodafone Standard ICNIRP guidelines.

Designed in accordance with CORNERSTONE document: SDN0009

ALL DIMENSIONS ARE IN mm UNLESS NOTED OTHERWISE

N.G.R E: 373850 N: 268349

NOTES:

REV	MODIFICATION	BY	CH	DATE
B	Antenna C/L Added & Dish Removed	TC	SB	22.02.24
A	Issued for Approval	TC	SB	02.10.23

CLARKE telecom
Unit E, Madison Place, Northampton Road,
Manchester, M40 5AG
Tel: 0161 785 4500
Fax: 0161 785 4501
Web: www.clarke-telecom.com

cornerstone

Cell Name	Opt.
LAYBY AT CLOW TOP ROAD	–

Cell ID No

CS ID	TEF	VF
30641100	–	21115

Site Address / Contact Details

LAYBY AT CLOW TOP ROAD
WORCESTER
WORCESTERSHIRE
WR6 6AE

Drawing Title: PROPOSED SITE ELEVATION

Purpose of issue: PLANNING — Dwg Rev: B

Drawing Number: 300

Surveyed By: CLARKE — Original Sheet Size: A3 — Pack Issue: B

Drawn: TC — Date: 16.03.23 — Checked: AB — Date: 16.03.23